


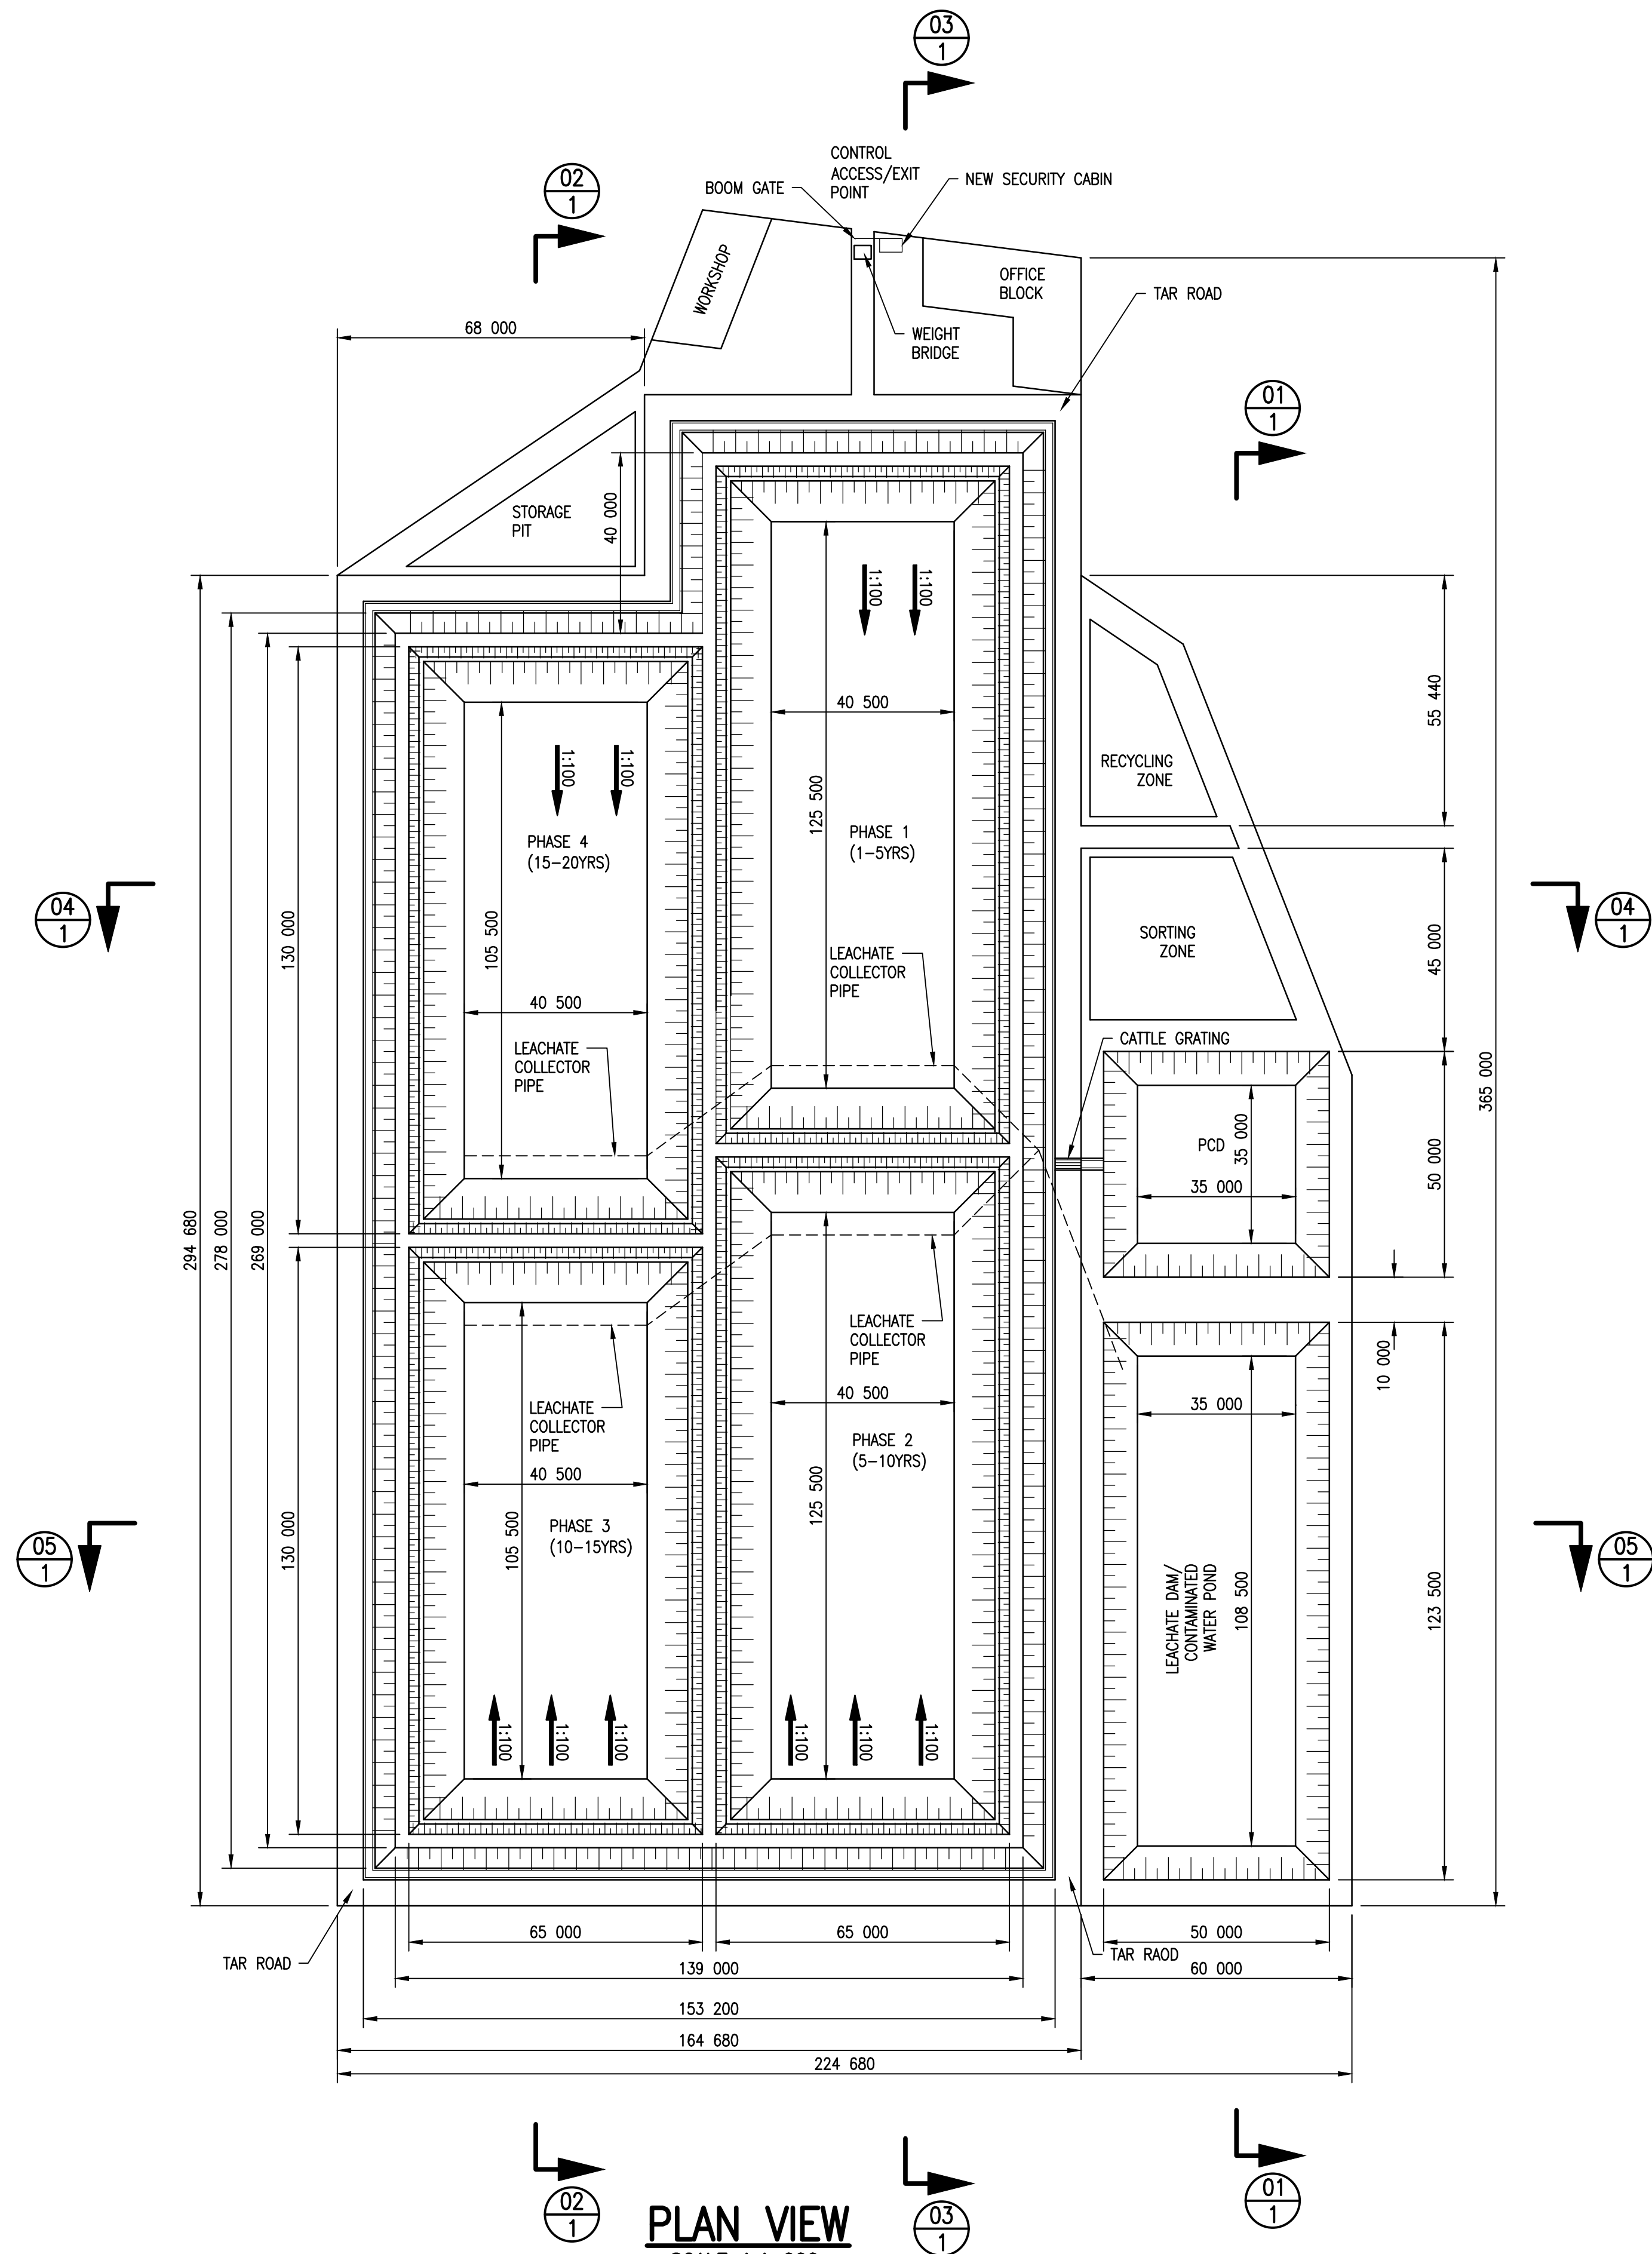

SCALE 1:1 000

0 5 10 20 30 40 50 100 200 m

PLAN VIEW

SCALE 1:1 000

PURPOSE: WASTE DISPOSAL SITE

MALETSWAI LANDFILL

PLAN VIEW

DESIGNED/APPROVED: MR. S. MASEKO

DRAWN: MR. M. MBABO

DATE: